
10cm - Caution as distortion can occur.

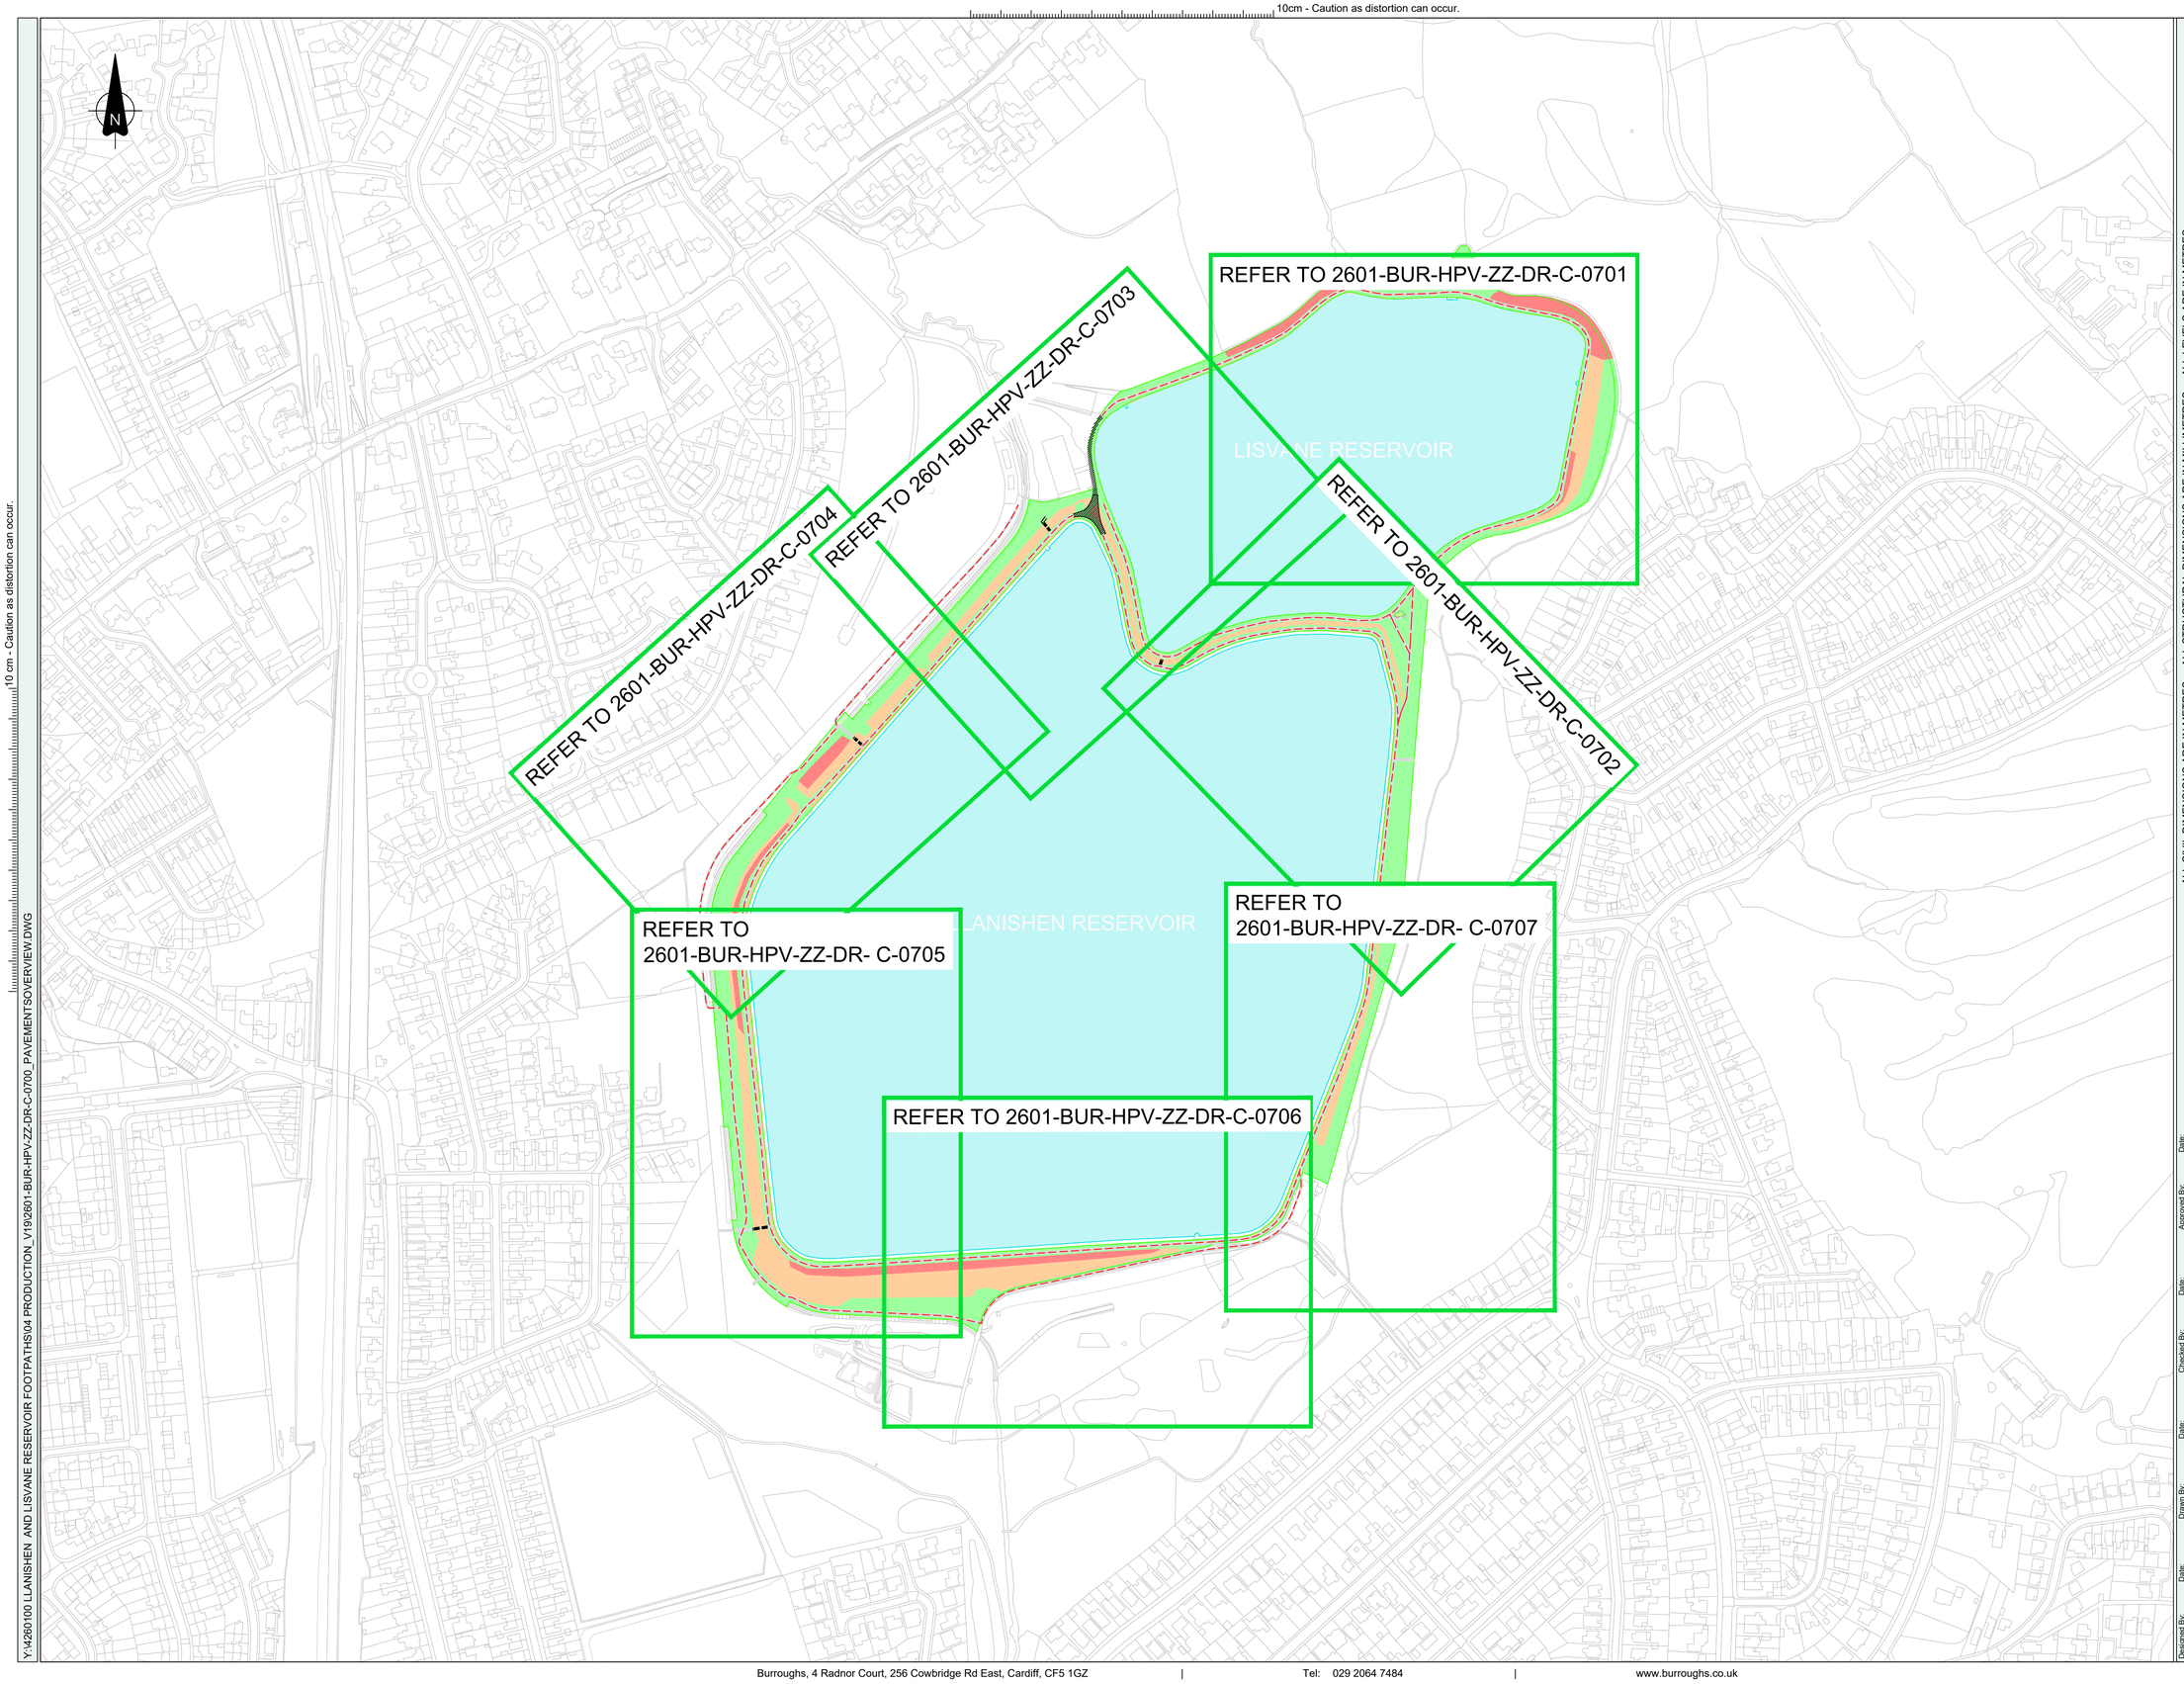

10 cm - Caution as distortion can occur.

Y:\4260100 LLANISHEN AND LISVANE RESERVOIR FOOTPATHS\04 PRODUCTION_V1\92601-BUR-HPV-ZZ-DR-C-0700_PAVEMENTSOVERVIEW.DWG

ALL CIVIL DIMENSIONS ARE IN METRES - ALL STRUCTURAL DIMENSIONS ARE IN MILLIMETRES - ALL LEVELS ARE IN METRES.

Burroughs

Project:

LLANISHEN AND LISVANE
RESERVOIR FOOTPATHS

Designed By: T.EESDALE Date: -

Drawn By: J.HEWITT Date: -

Checked By: T.EESDALE Date: -

Approved By: K.CRITCHLEY Date: 08/11/19

REV.	DESCRIPTION	DATE	DRW.	CHK.
P3-S2	FUNGI AREA & PATH UPDATED	17/07/20	TP	KC
P2-S2	FUNGI AREA UPDATED	29/04/20	KY	KC
P1-S2	ORIGINAL ISSUE	15/11/19	JAH	RDT

Drawing Title:

SERIES 700 - PAVEMENTS
OVERVIEW PLAN

Burroughs Project No.: 4260100 | Scale: 1:2500 | Original Paper Size: A1

Drawing Number:

Project	Originator	Volume:	Level:	Type:	Role:	Number:
2601	BUR	HPV	ZZ	DR	C	0700

Status: S2 - FOR INFORMATION

Revision: P3.0 - FUNGI AREA & PATH UPDATED

This document is copyright of Burroughs Ltd. Use figured measurements only! DO NOT SCALE FROM DRAWING. Verify all dimensions prior to construction. Immediately report any discrepancies to Burroughs and if in doubt ASK. This drawing should be read inconjunction with all other associated project information