
SECTION C-C'
SCALE: H 1:50,V 1:50
DATUM: 45.000

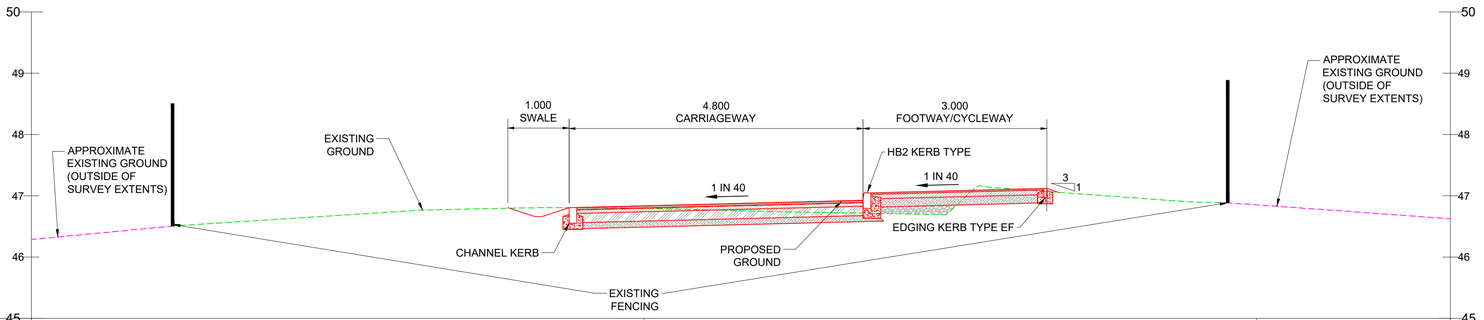

CHAINAGE	00.000	10.000	20.000	23.165
EXISTING LEVELS		46.797		

NOTES:

1. ALL DIMENSIONS IN METRES UNLESS OTHERWISE STATED.
2. DO NOT SCALE FROM DRAWING, USE FIGURED DIMENSIONS ONLY.
3. FOR CROSS SECTION LOCATIONS, REFER TO GENERAL ARRANGEMENT DRAWING REF: LIS-ARC-XX-070-DR-C-0007

LEGEND:

- EXISTING GROUND
- APPROXIMATE EXISTING GROUND
- PROPOSED WORKS

© Crown copyright and database rights 2017 Ordnance Survey 0100031673

Rev	Date	Description	Drawn	Check	Approv
P01	27/11/18	DRAFT ISSUE	DS	MT	MG

Client

Dŵr Cymru Welsh Water.

Dŵr Cymru Welsh Water

PROJECT:
LLANISHEN & LISVANE RESERVOIR VISITOR CENTRE

Site

Dŵr Cymru Welsh Water
Llanishen & Lisvane Reservoir Cardiff

Client

Dŵr Cymru Welsh Water
Ty Awen
Newport NP10 8FZ
United Kingdom
www.dwrcymru.com

ARCADIS Design & Consultancy for natural and built assets

Registered office:
Arcadis House
34 York Way
London
N1 9AB

Coordinating office:
Arcadis Cymru House
Fortran Road, St Mellons
Cardiff, CF3 0EY
Tel: 44 (0)29 2092 6700

www.arcadis.com

TITLE:

ACCESS ROAD CROSS SECTIONS SHEET 2 OF 2

Designed	D.SAMUEL	Signed	Date 27/11/2018
Drawn	M.TOWLER	Signed	Date 27/11/2018
Checked	M.GRIFFITHS	Signed	Date 27/11/2018
Approved	M.GRIFFITHS	Signed	Date 27/11/2018
Scale:	AS SHOWN	Datum:	ODN
Original Size:	A1	Grid:	OS
Suitability Code:	S2	Project Number:	10025954

Suitability Description:
ISSUED FOR INFORMATION
NOT TO BE USED FOR CONSTRUCTION

Drawing Number: LIS-ARC-XX-070-DR-C-0018
Revision: P01

100mm on Original

Print Date: 2019-07-24 15:53:37

K:\10025954 - Lisvane Reservoir Access Road\CAD_Drawings\CAD\070_Series\LIS-ARC-XX-070-DR-C-0009-0010-P01_Access_Road_Cross Section.dwg

© Copyright reserved