
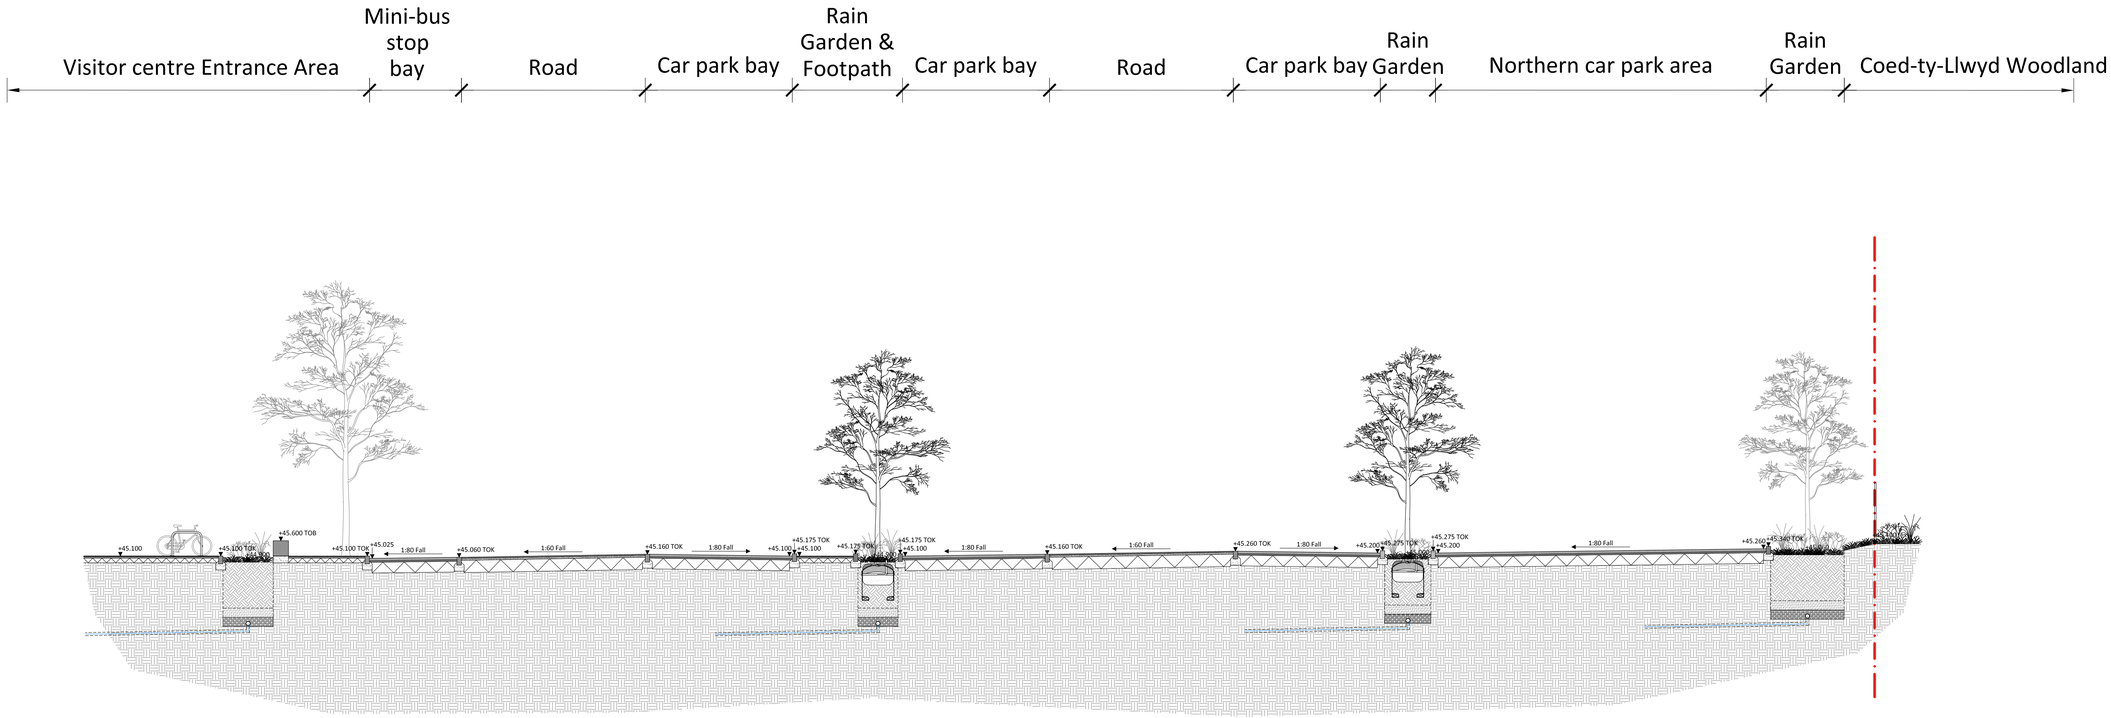


1
702

South to North Section - Section through Car Park & SuDS Landscape Proposal

Section - 1:100

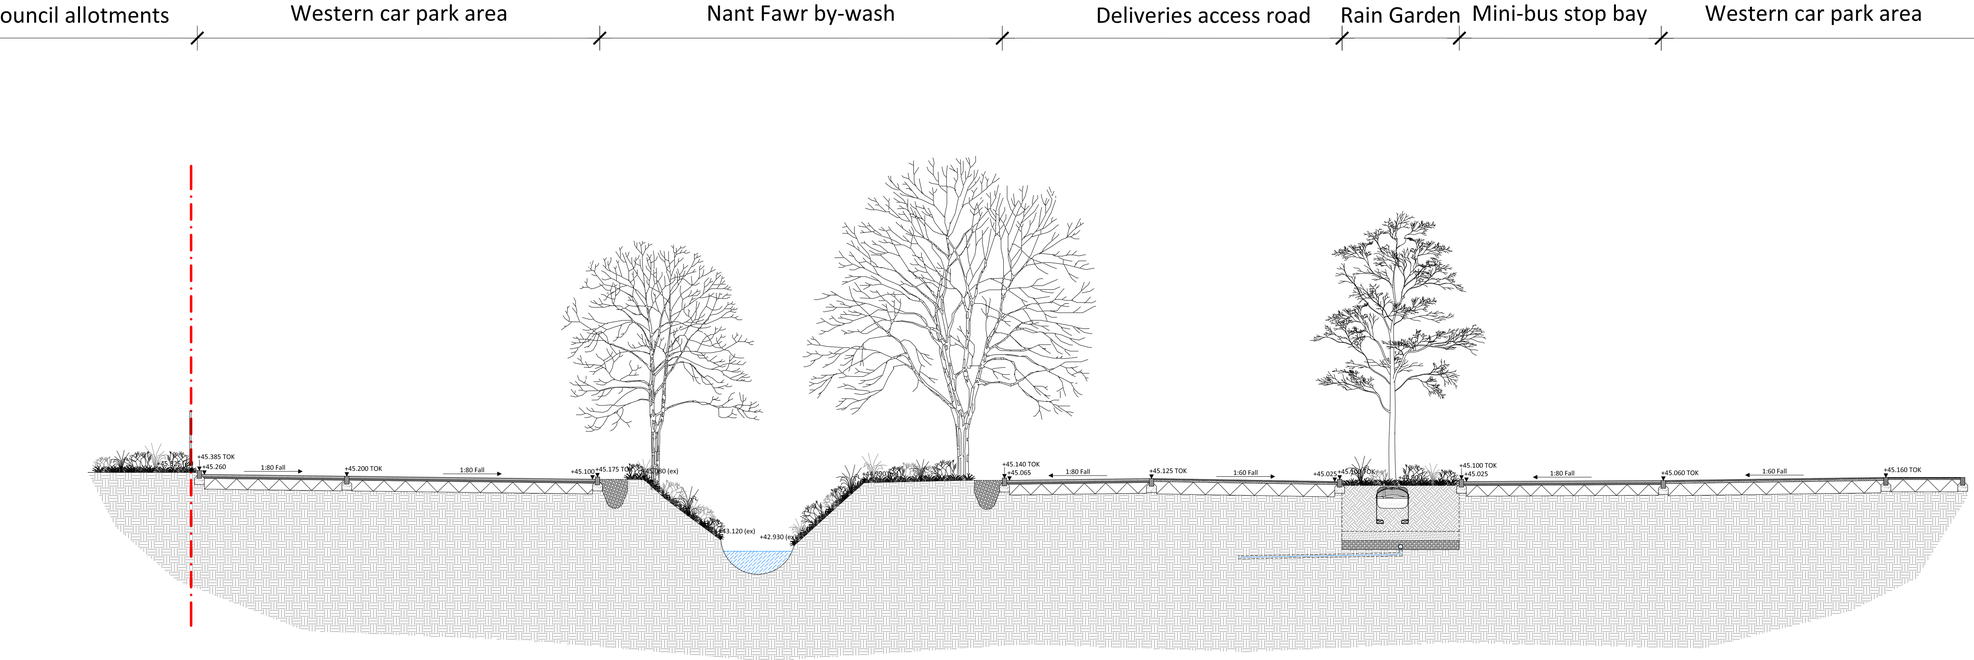

2
702

West to East Section - Section through Nant Fawr & SuDS Landscape Proposal

Section - 1:100

SAFETY, HEALTH AND ENVIRONMENTAL INFORMATION:

IN ADDITION TO THE HAZARDS / RISKS NORMALLY ASSOCIATED WITH THE TYPES OF WORK DETAILED ON THIS DRAWING, NOTE THE FOLLOWING:

Significant Residual Risks:	
Action to be Taken:	

GENERAL NOTES:

1. ALL DIMENSIONS AND LEVELS SHALL BE CHECKED ON SITE PRIOR TO CONSTRUCTION WORKS COMMENCING.
2. ALL LANDSCAPE DRAWINGS TO BE READ IN CONJUNCTION WITH ALL RELEVANT ARCHITECTS & ENGINEERS DRAWINGS AND SPECIFICATIONS.
3. ANY DISCREPANCY CONCERNING THE DRAWINGS SHOULD BE REFERRED TO LANDSCAPE ARCHITECT IMMEDIATELY.
4. ALL DIMENSIONS ARE IN MILLIMETERS UNLESS NOTED OTHERWISE.
5. ALL LEVELS ARE IN METERS.
6. EXISTING SERVICE ALIGNMENTS SHALL BE CHECKED ON SITE BY THE CONTRACTOR PRIOR TO CONSTRUCTION WORK COMMENCING.

Rev	Date	Description	Drawn	Checked

FOR PLANNING

STUDIO

Studio 3, Toll Bridge Studios
Toll Bridge Road
Bath, BA1 7DE
T +44 (0) 1225 571810
E contactus@ltstudio.co.uk

Client:
DWR CYMRU WELSH WATER

Project:
LISVANE & LLANISHEN VISITOR CENTRE

Title:
LANDSCAPE SECTIONS - SHEET 2 OF 5

Designed:	MND	Drawn:	CG	Checked:	NJR
Scale @ A1	1:100	Date:	JUL 2020	Approved:	MND

Drawing No.: LTS_099(08)702

Revision: -

S.T. Job Code M5-0270