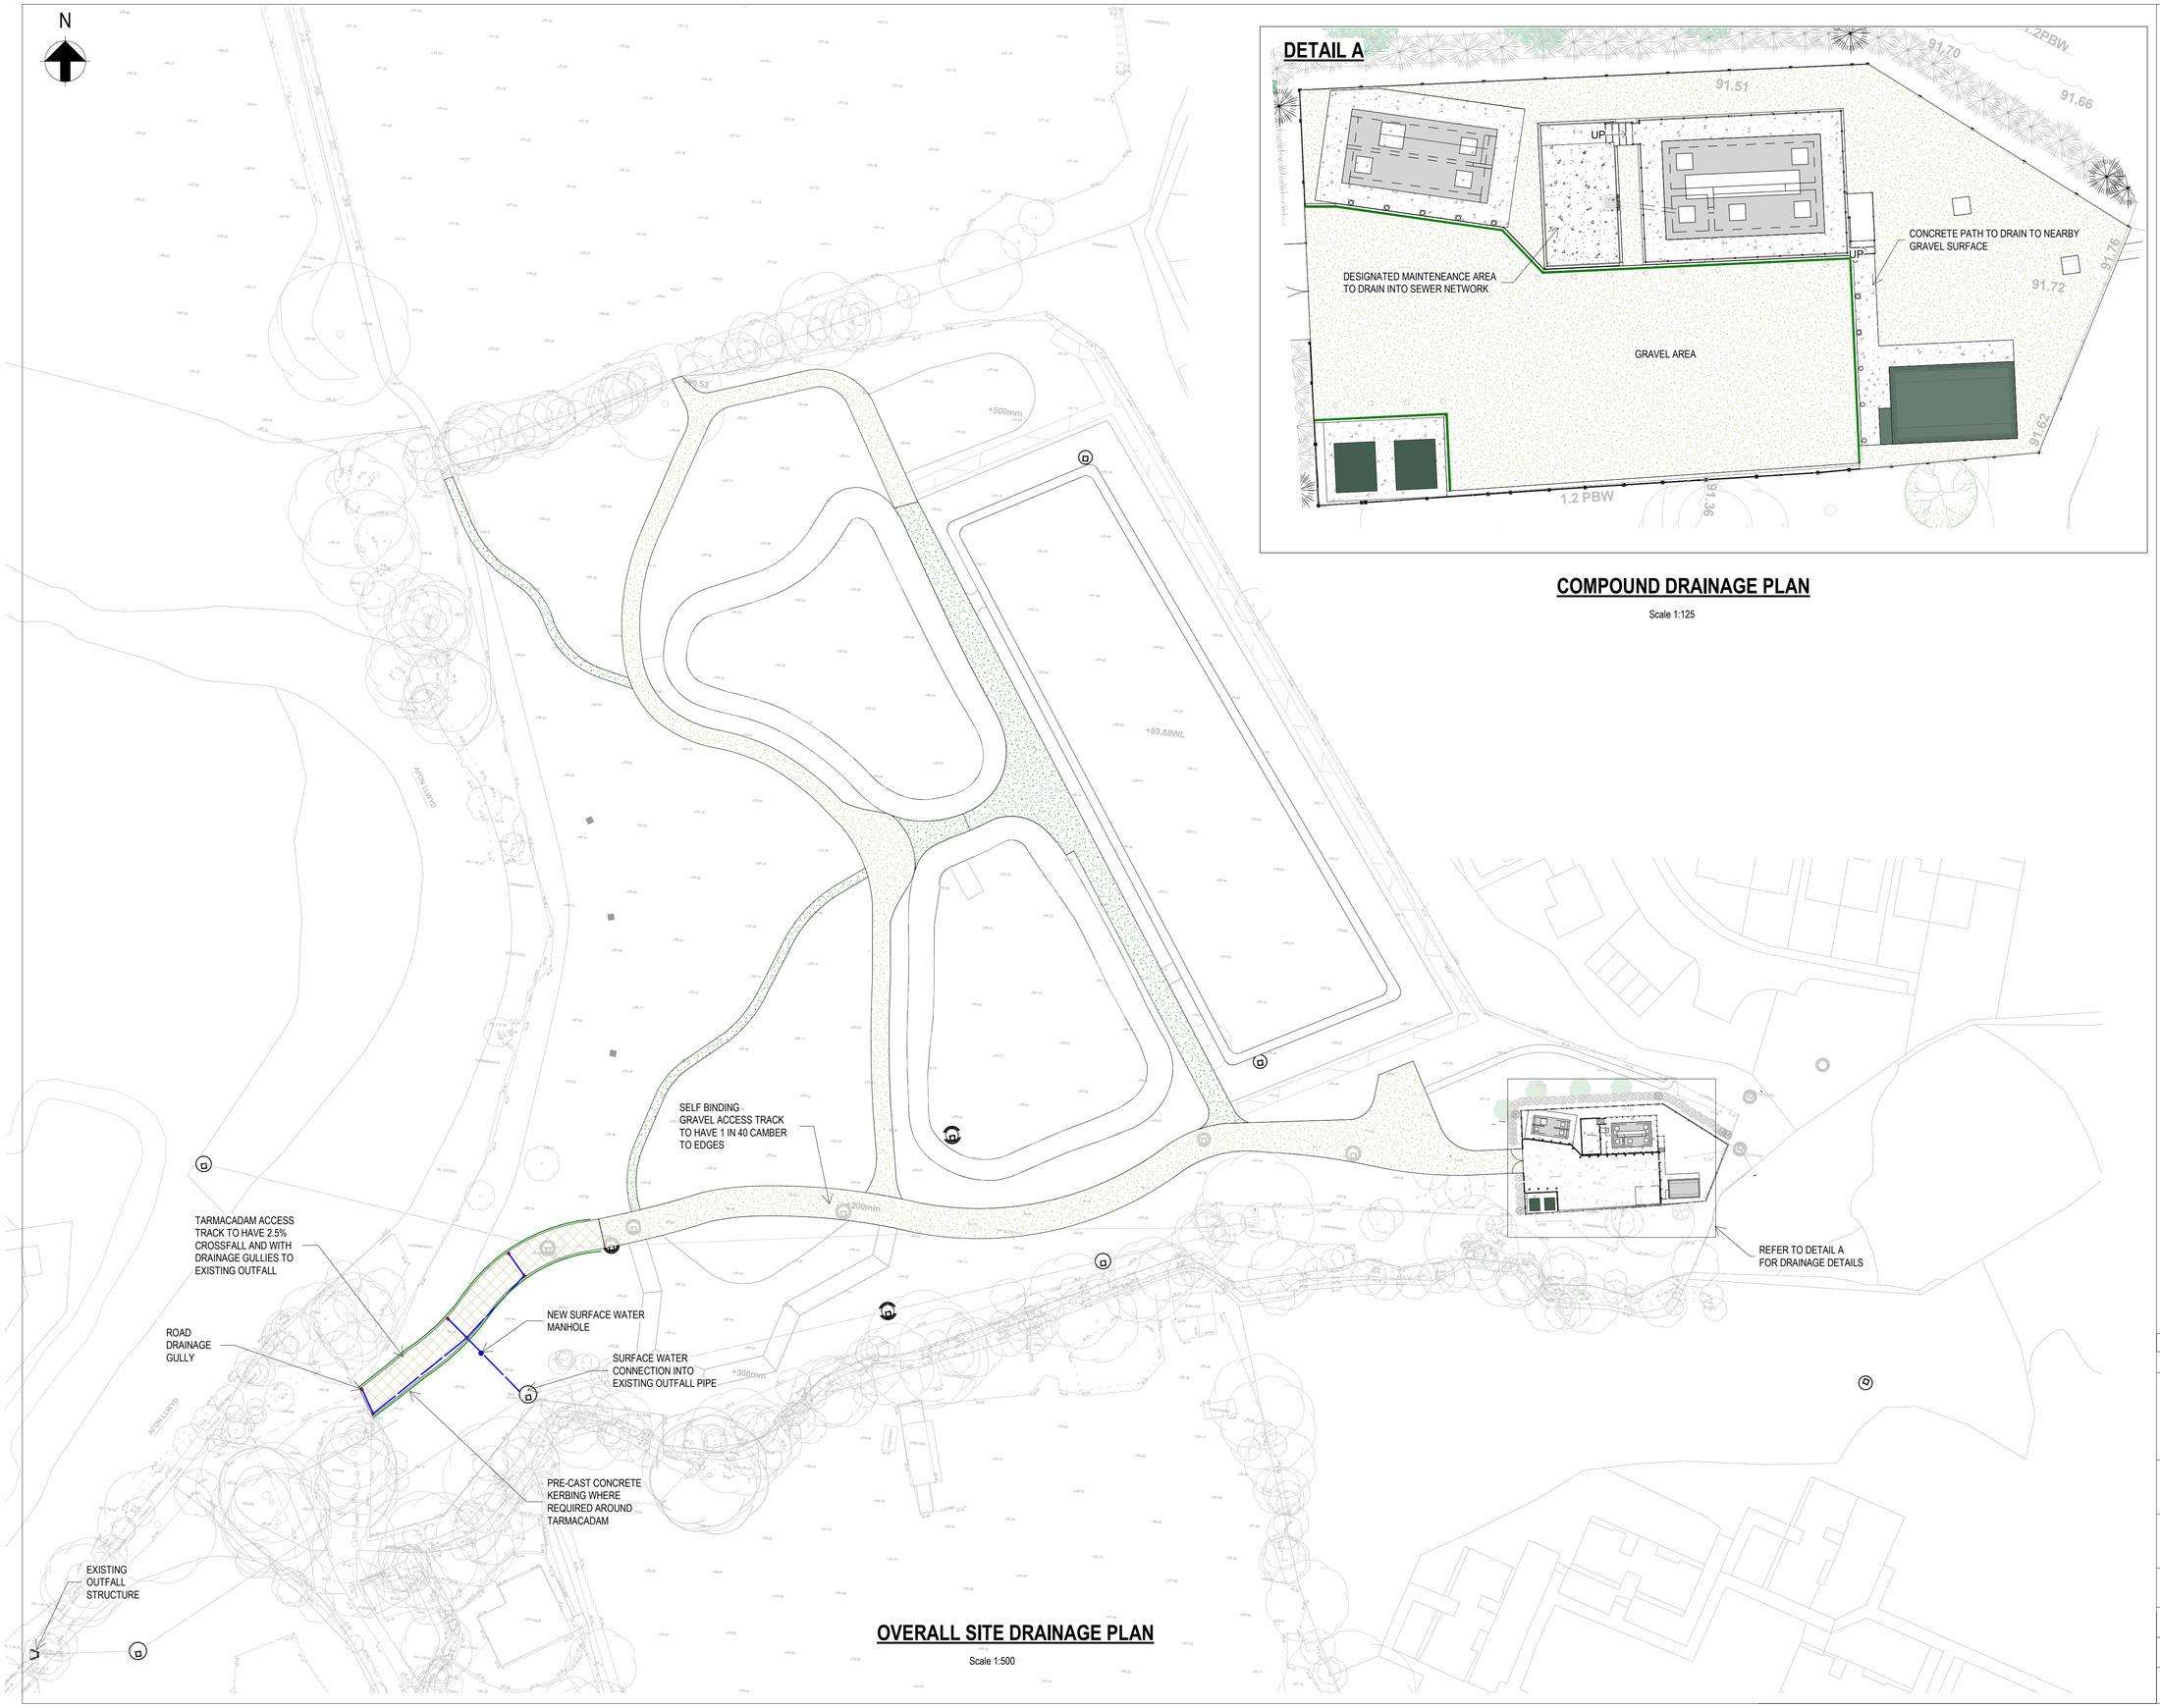

COMPOUND DRAINAGE PLAN

Scale 1:125

OVERALL SITE DRAINAGE PLAN

Scale 1:500

NOTES:

A1

LEGEND

- NEW CONCRETE SURFACE IMPERMEABLE
- NEW TARMACADAM SURFACE IMPERMEABLE
- SELF BLINDING GRAVEL SURFACE
- REINFORCED GRASSLAND
- NEW SURFACE WATER PIPE
- NEW SURFACE WATER MANHOLE
- NEW KERB

Rev.	Date.	Drawn.	Description.	Chkd.	Appd.	Date.
P1	24.02.23	AS	FOR INFORMATION	OM	DW	24.02.23

Capital Delivery Alliance
Cynghrair Cyflawni Cyfalaf

Ty Awen, Spooner Close, Coed Kernew, Newport, NP10 8FZ

Project Name. PONT-Y-FELIN LANE NEW INN NBS

Drawing Title. PROPOSED SITE DRAINAGE

Suitability. FOR INFORMATION

Suitability Code S2

Originator. AS

Designer. EG

Date. 15/01/23

Internal Project Number. 275292

Scale. As indicated@

Rev. P1

Drawing Number. B16789-102503-01-XX-DR-CA-PN0206

J:\275000\275292-004 Internal Project Data\4-30 Drawings\4-39 BIM\4-39-1 Rev\275292-WTR-00-2022 DELIVERABLES LATEST.rvt

CROWN COPYRIGHT 2015 LICENSE NUMBER
THIS MAP IS BASED UPON THE ORDINANCE SURVEY MATERIAL WITH THE PERMISSION OF ORDINANCE SURVEY ON BEHALF OF THE CONTROLLER OF HER MAJESTY'S STATIONARY OFFICE.
THIS DESIGN AND DRAWING IS CONFIDENTIAL AND ALL RIGHTS THERIN INCLUDING COPYRIGHT AND DESIGN RIGHT ARE THE PROPERTY OF DWR CYMRU CYFNGEDIG AND SHOULD NOT BE DISCLOSED TO A THIRD PARTY OR REPRODUCED WITHOUT PRIOR CONSENT OF DWR CYMRU CYFYNGEDIG. (c)