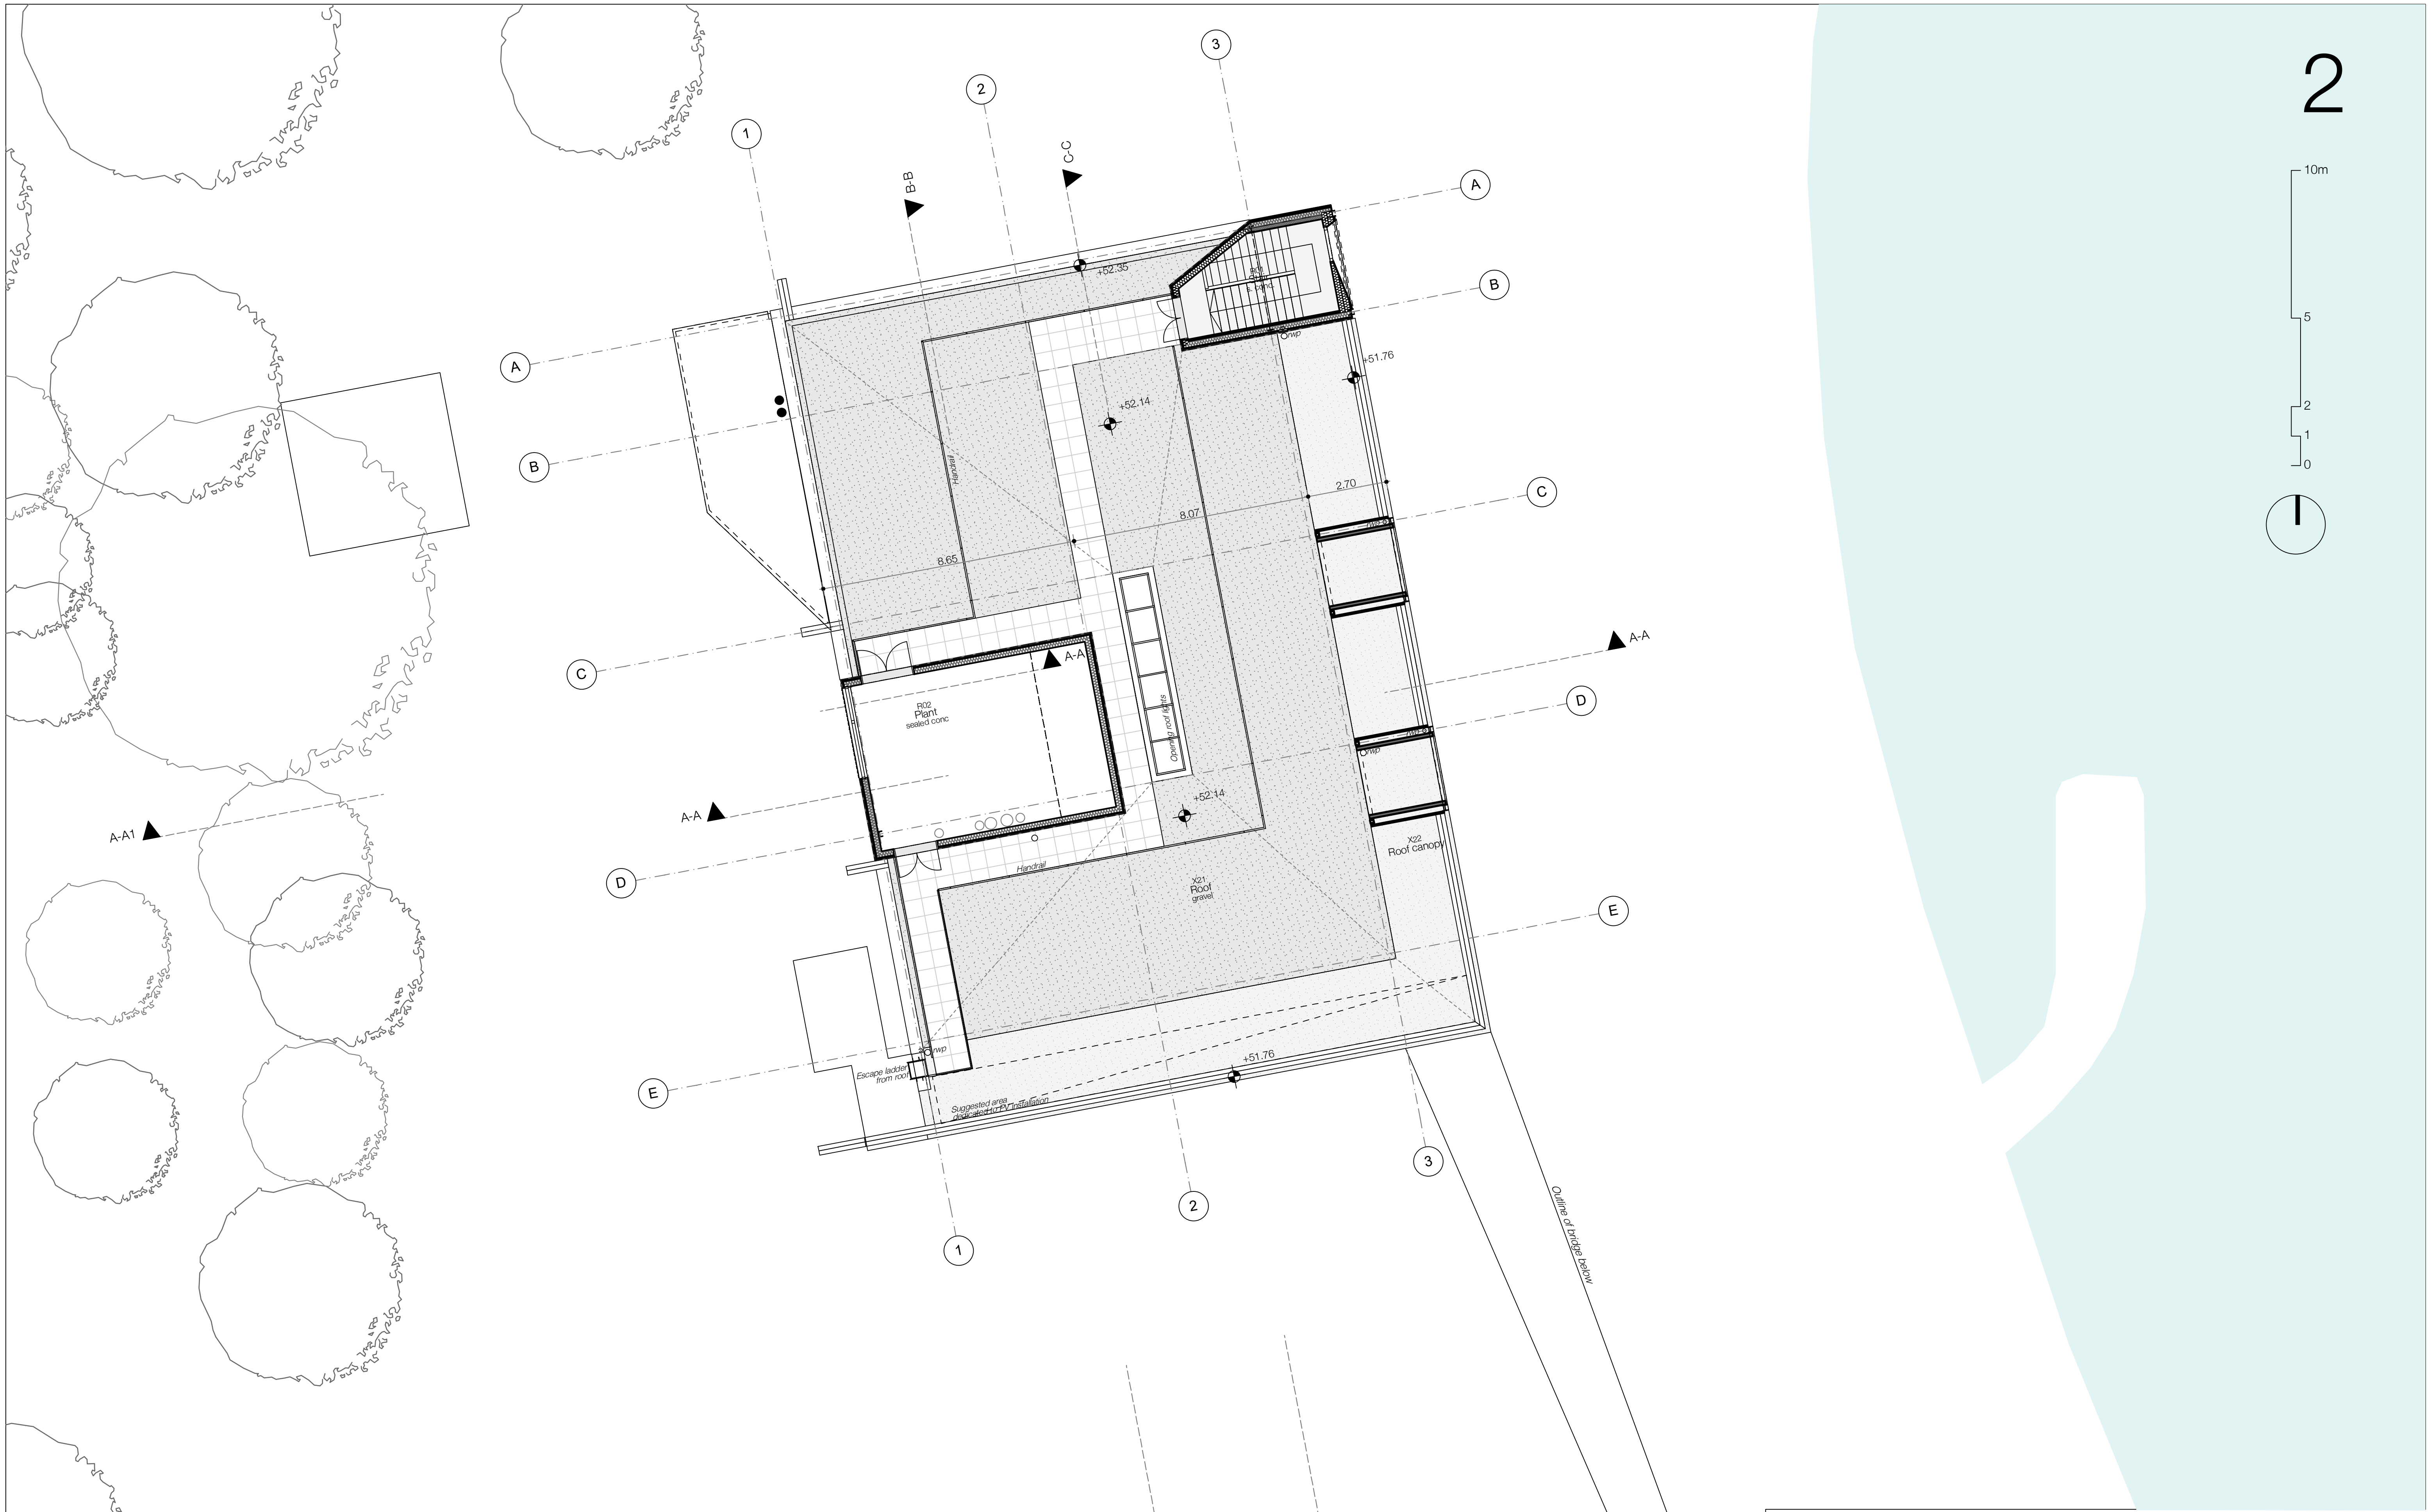

FeildenCleggBradleyStudios
LLP
Bath Brewery
Toll Bridge Road
Bath BA1 7DE
t 01225 852545
f 01225 852528
e bath@fcbstudios.com

Amendment Date

DCWW Visitor Centre
Lisvane
Roof level

Job/Drawing No Amendment
1931/ L/003 A014

Scale 1/200 @ A3
Date July/2020
Drawn FCBS

Do not scale
All dimensions to be checked on site

Original printed at A3